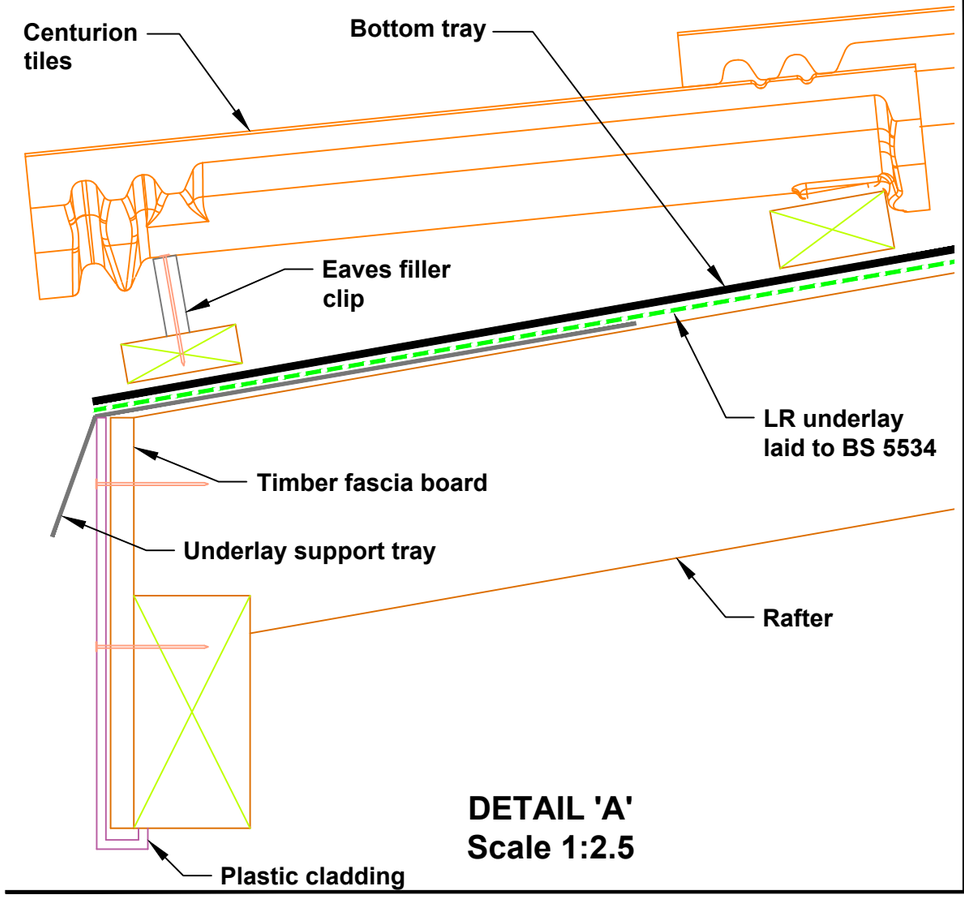

DETAIL 'A'
Scale 1:2.5

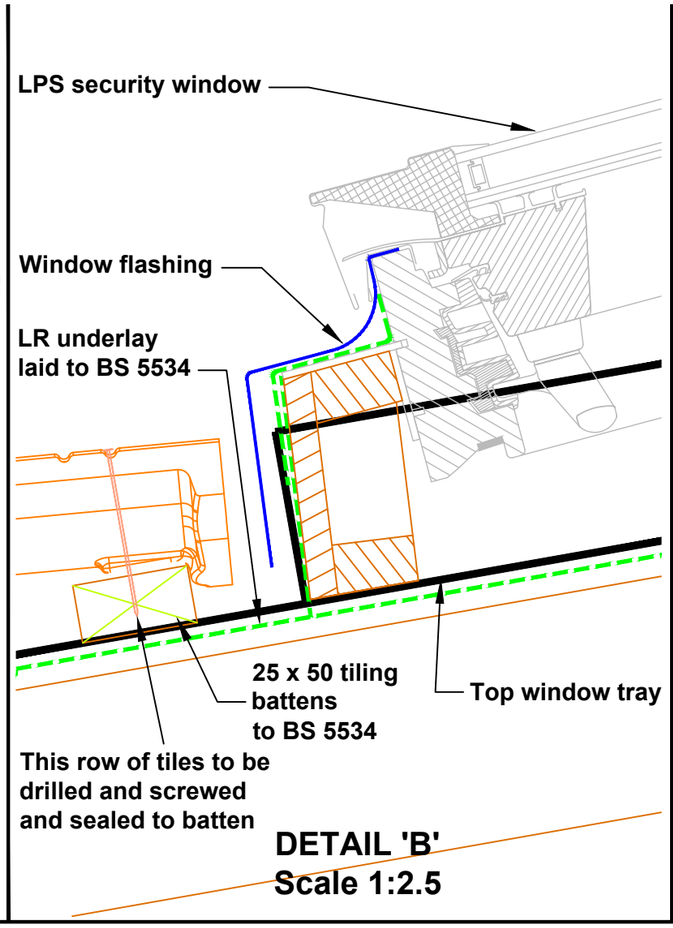

DETAIL 'B'
Scale 1:2.5

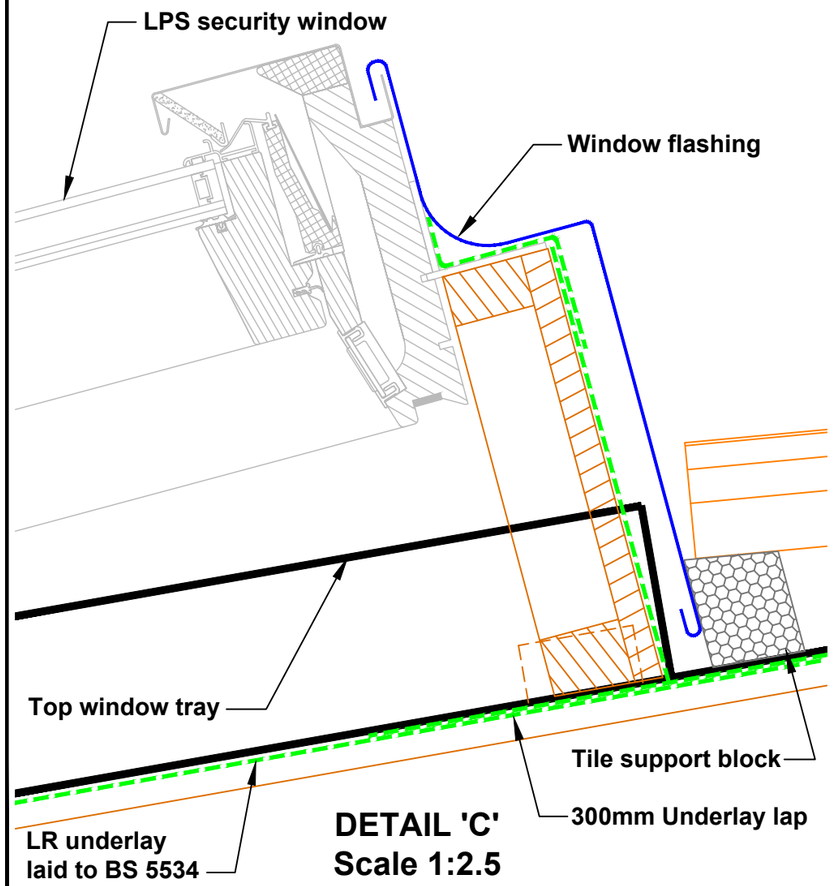

DETAIL 'C'
Scale 1:2.5

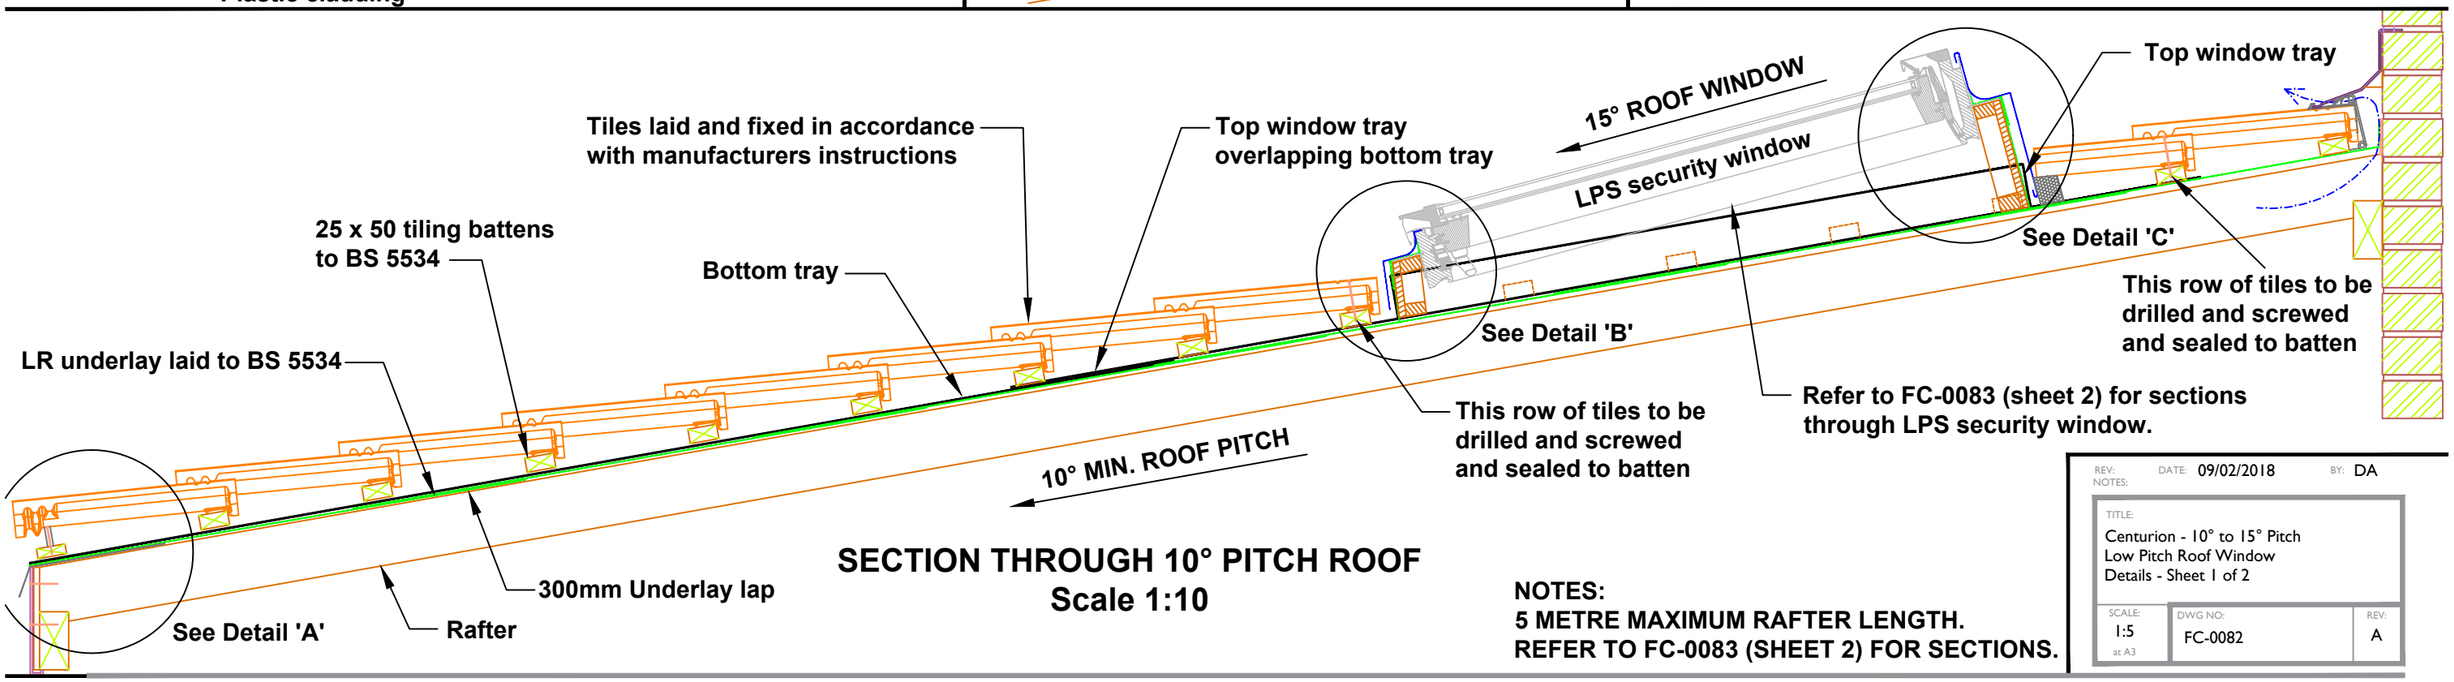

SECTION THROUGH 10° PITCH ROOF
Scale 1:10

NOTES:
5 METRE MAXIMUM RAFTER LENGTH.
REFER TO FC-0083 (SHEET 2) FOR SECTIONS.

REV: NOTES:	DATE: 09/02/2018	BY: DA
TITLE: Centurion - 10° to 15° Pitch Low Pitch Roof Window Details - Sheet 1 of 2		
SCALE: 1:5 at A3	DWG NO: FC-0082	REV: A

Technical Helpline
01525 244950
www.forticrete.com

THE INFORMATION SHOWN ON THIS DRAWING IS SENT IN CONFIDENCE AND MUST NOT BE USED FOR ANY PURPOSE OTHER THAN THAT FOR WHICH IT IS SUPPLIED. REFER ANY OMISSIONS OR ERRORS TO FORTICRETE LTD. (DO NOT SCALE FROM THIS DRAWING). COPYRIGHT © FORTICRETE LTD

Forticrete