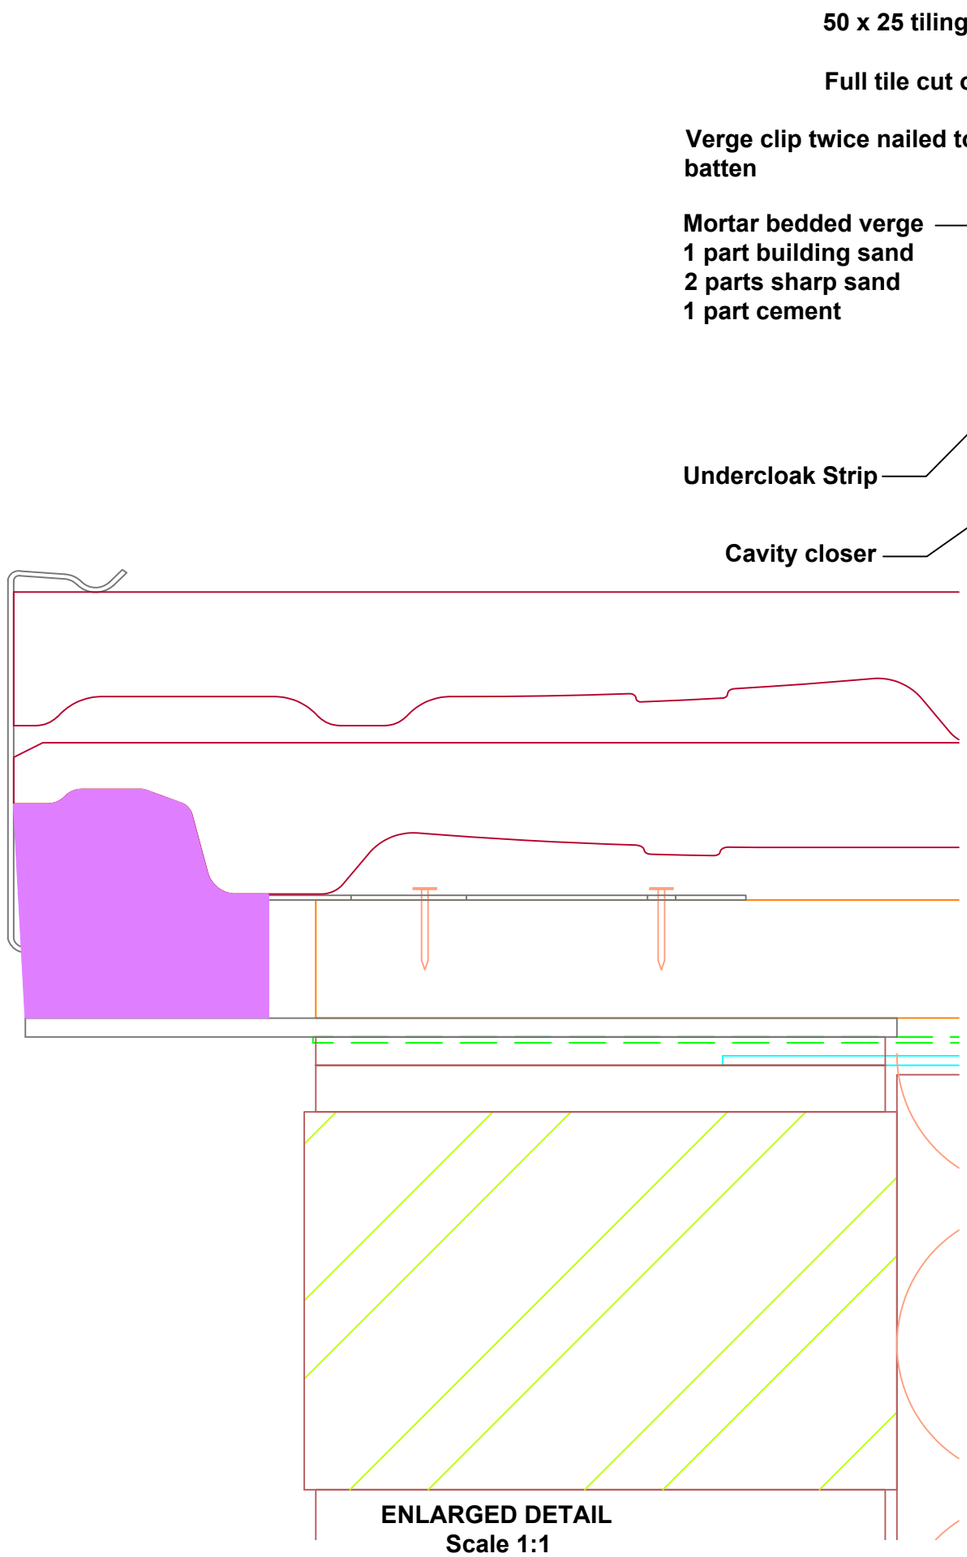

ENLARGED DETAIL
Scale 1:1

NOTES:
When using a vapour permeable (LR) underlay, Forticrete in line with BS5250 recommend that the batten cavity is ventilated from eave to ridge.

Underlay should be positioned beneath undercloak strip.

REV: NOTES: DATE: 09/02/2018 BY: DA

TITLE:
SL8 - Verge
Mortar Bedded Verge Detail

SCALE: 1:5 at A3
DWG NO: FC-0211
REV: A

Technical Helpline
01525 244950
www.forticrete.com

THE INFORMATION SHOWN ON THIS DRAWING IS SENT IN CONFIDENCE AND MUST NOT BE USED FOR ANY PURPOSE OTHER THAN THAT FOR WHICH IT IS SUPPLIED. REFER ANY OMISSIONS OR ERRORS TO FORTICRETE LTD. (DO NOT SCALE FROM THIS DRAWING). COPYRIGHT © FORTICRETE LTD

Forticrete