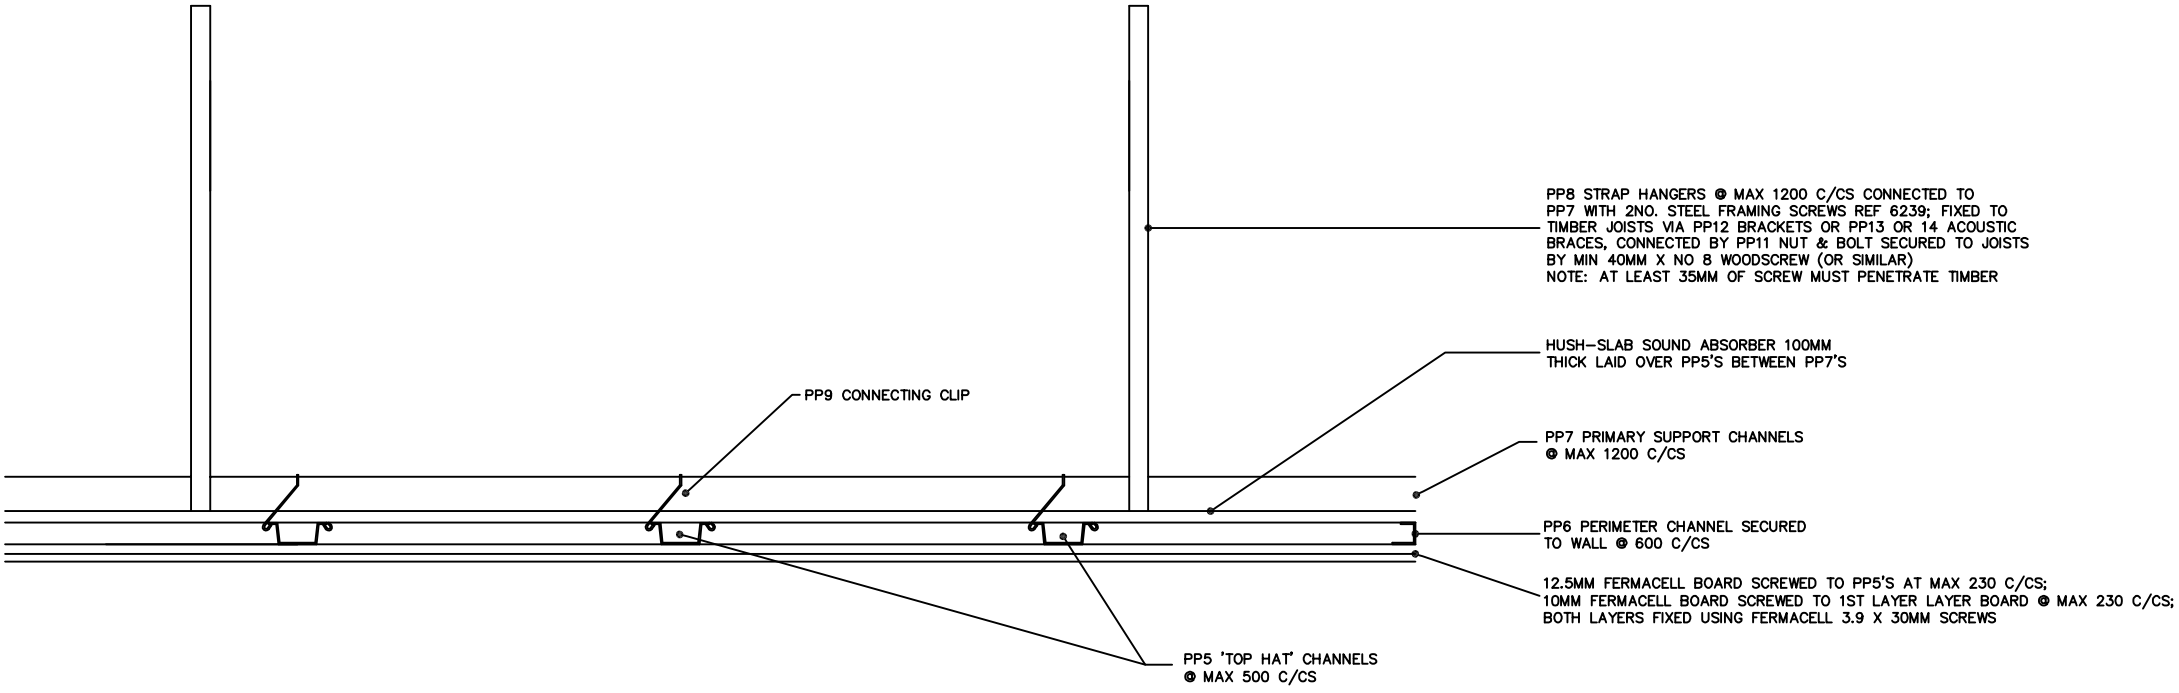

HUSH (UK) LTD
SUSPENDED CEILING SYSTEM
SIDE ELEVATION