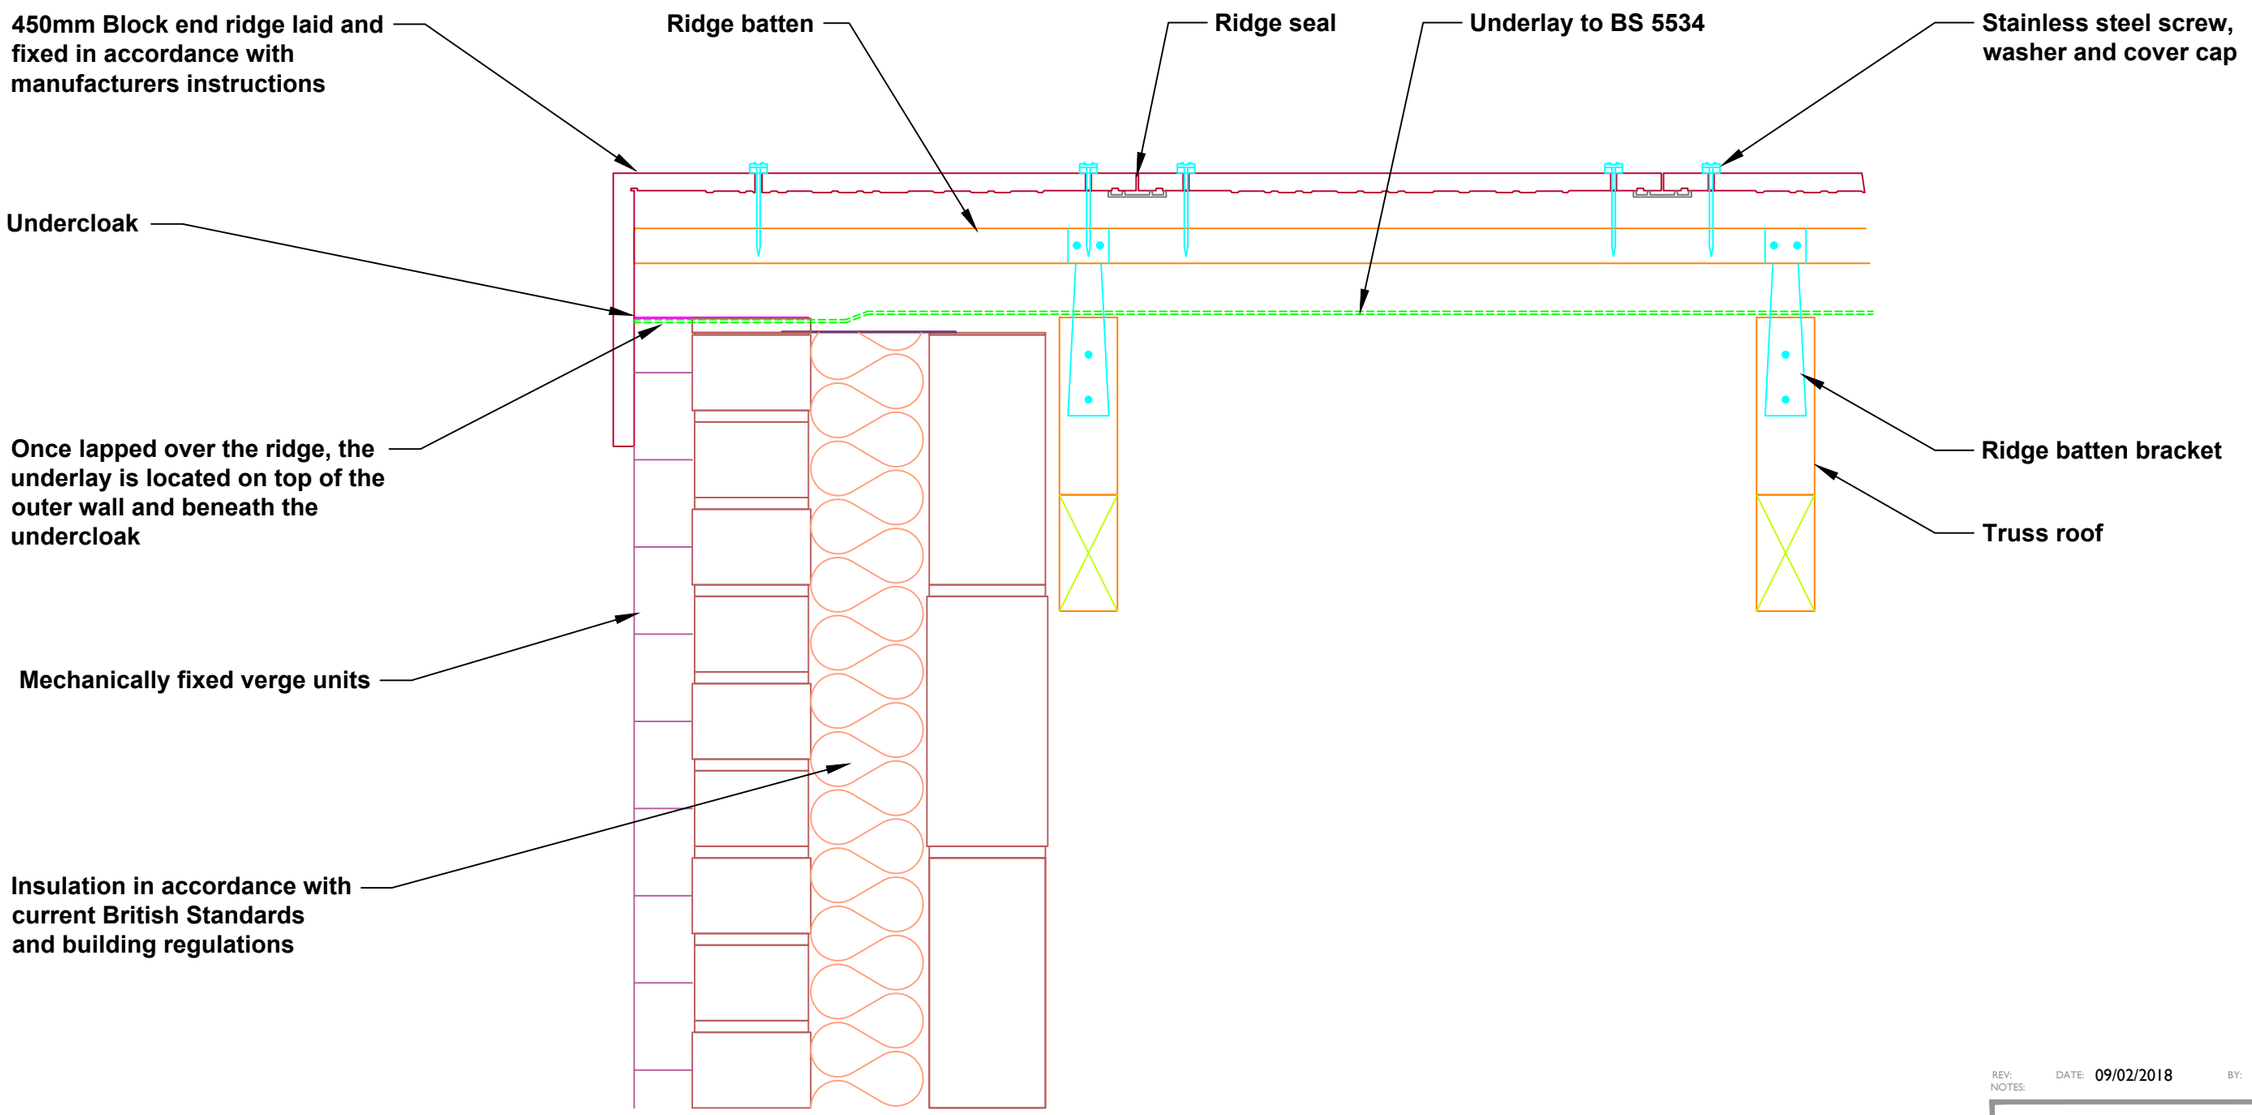

REV: NOTES: DATE: 09/02/2018 BY: DA

TITLE:
Centurion & Senator - Ridge
Mechanically Fixed Ridge
Truss Roof - Max Pitch 55°

SCALE:	DWG NO:	REV:
1:5 at A3	FC-0075	A

Technical Helpline
01525 244950
www.forticrete.com

THE INFORMATION SHOWN ON THIS DRAWING IS SENT IN CONFIDENCE AND MUST NOT BE USED FOR ANY PURPOSE OTHER THAN THAT FOR WHICH IT IS SUPPLIED. REFER ANY OMISSIONS OR ERRORS TO FORTICRETE LTD. (DO NOT SCALE FROM THIS DRAWING). COPYRIGHT © FORTICRETE LTD

Forticrete