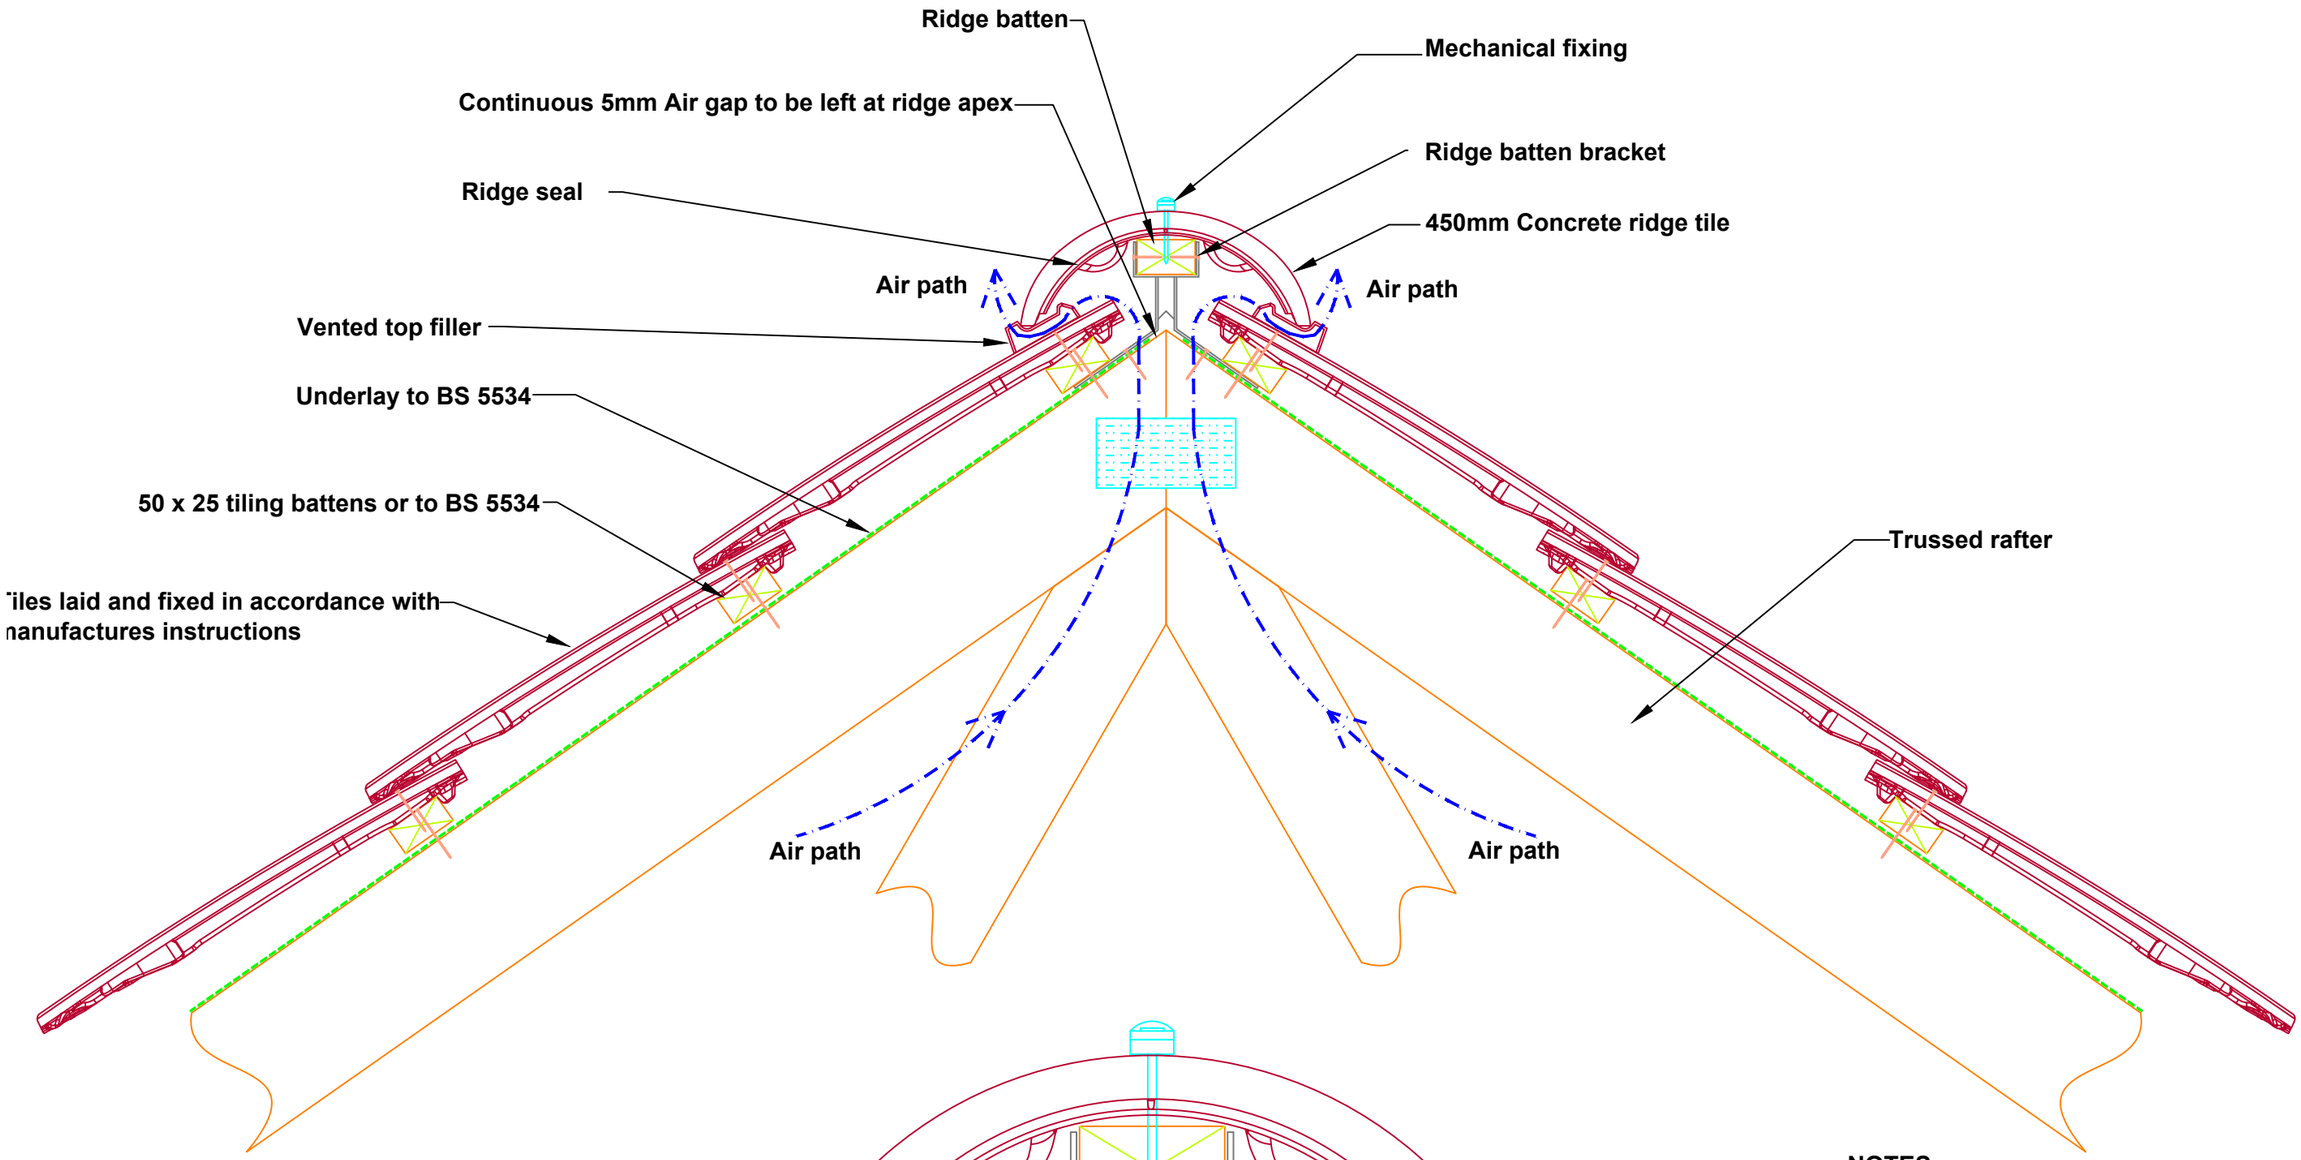

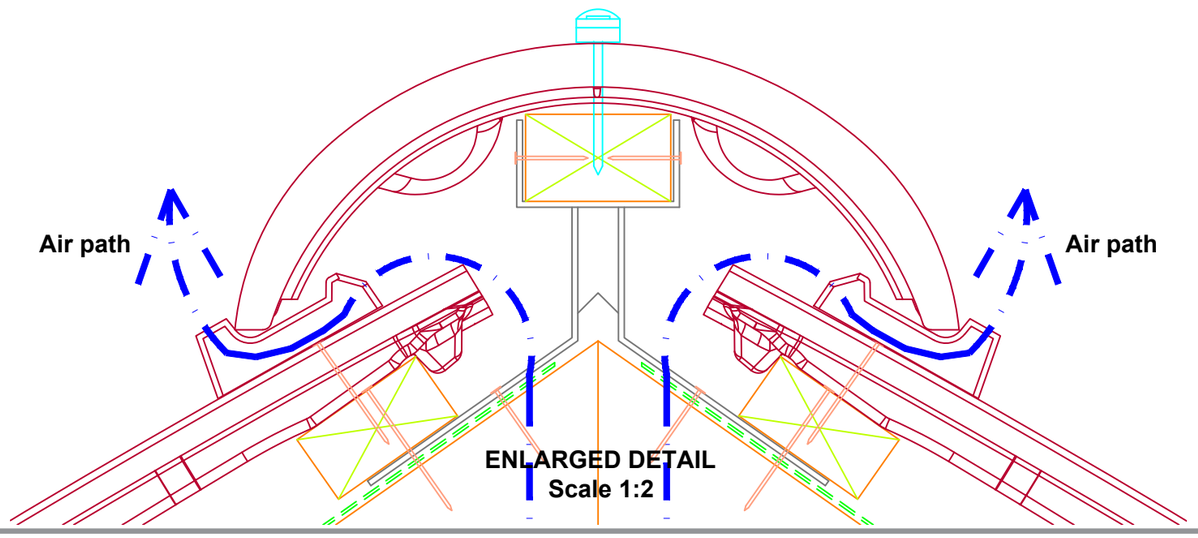

NOTES:
When using a vapour permeable (LR) underlay, Forticrete in line with BS5250 recommend that the batten cavity is ventilated from eave to ridge.

REV: NOTES:	DATE: 09/02/2018	BY: DA
TITLE: SL8 - Ridge Mechanical Fixed Vented Ridge Truss Roof - Max Pitch 55°		
SCALE: 1:5 at A3	DWG NO: FC-0216	REV: A

Technical Helpline
01525 244950
www.forticrete.com

THE INFORMATION SHOWN ON THIS DRAWING IS SENT IN CONFIDENCE AND MUST NOT BE USED FOR ANY PURPOSE OTHER THAN THAT FOR WHICH IT IS SUPPLIED. REFER ANY OMISSIONS OR ERRORS TO FORTICRETE LTD. (DO NOT SCALE FROM THIS DRAWING). COPYRIGHT © FORTICRETE LTD

Forticrete