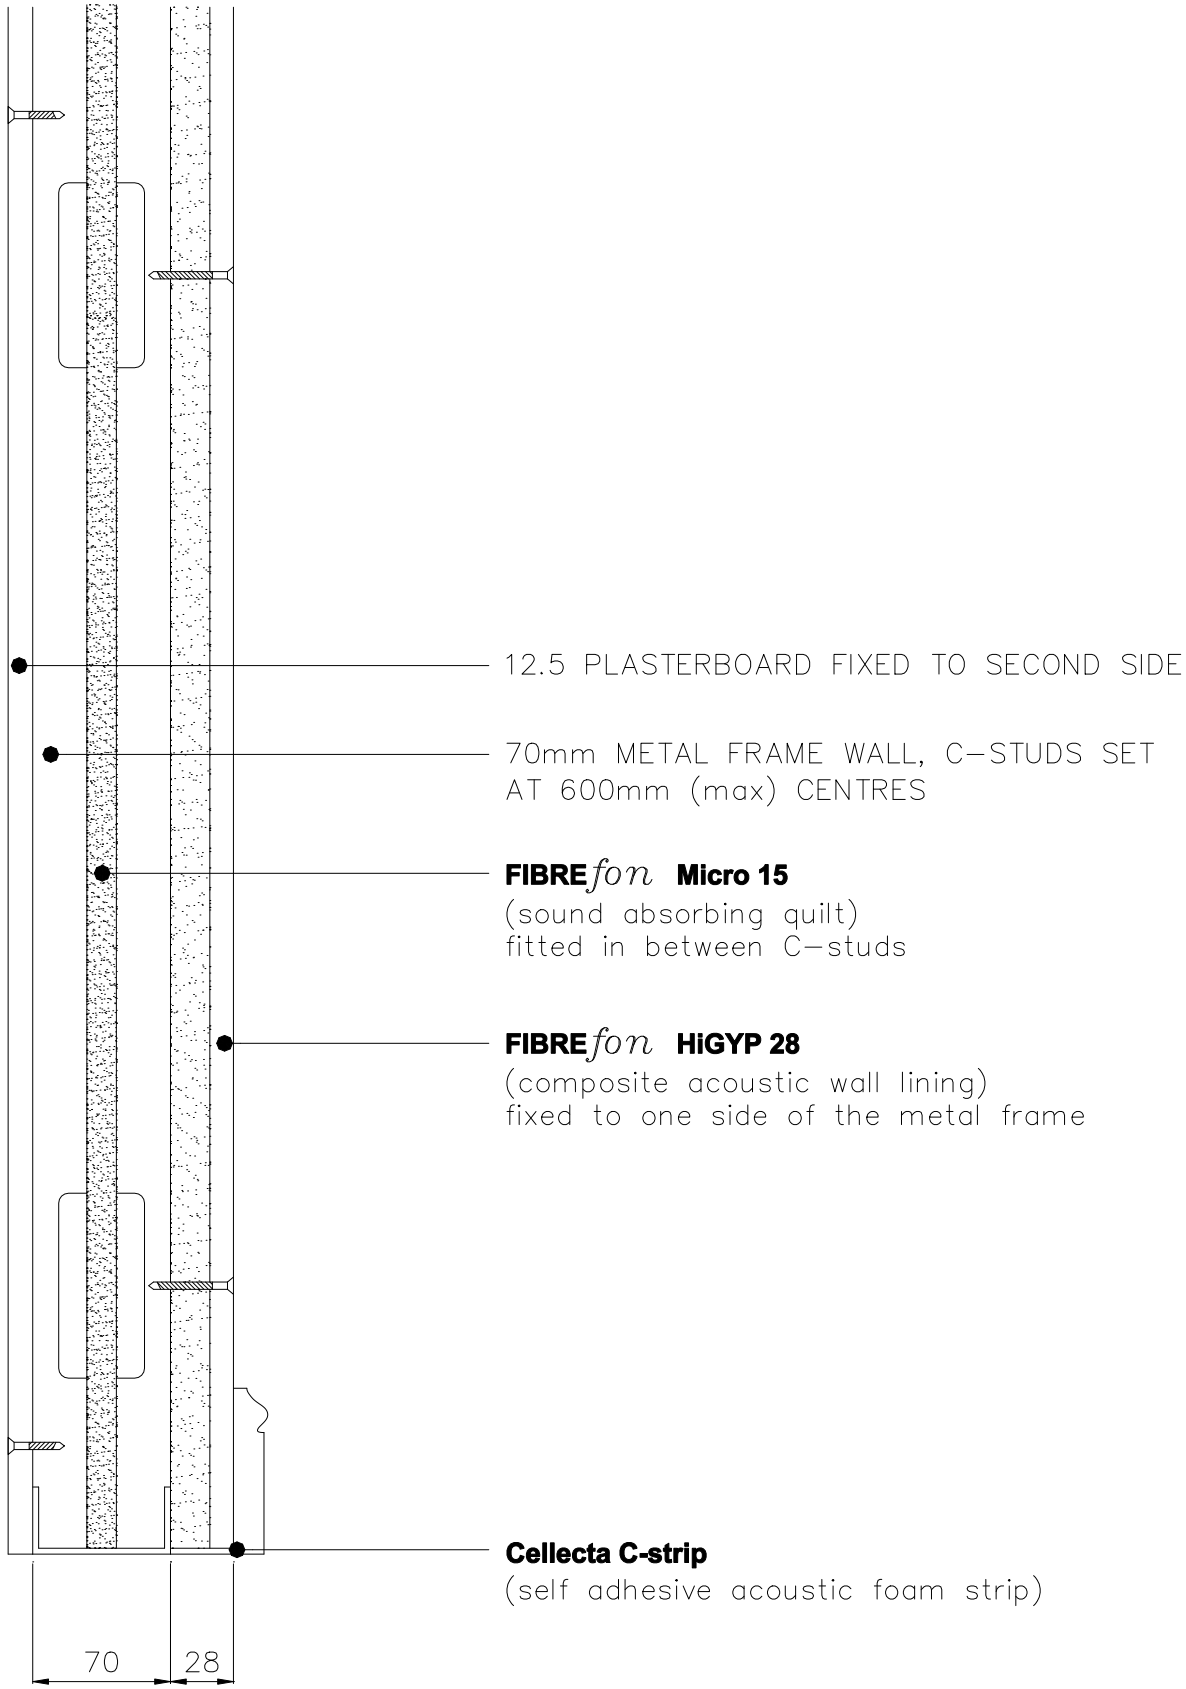


CELLECTA ACOUSTIC INSULATION
METAL FRAME WALL
PCT/UPGRADE SOLUTION
SW.01 – ACOUSTIC TREATMENT DIRECTLY FIXED TO METAL FRAME